A PORTION OF SECTION 21, T. 21 N., R. 4 E., W.M.

n

SCALE: 1" = 300'

300 150 0 300 600

TOTAL CP-1 AREA = 394 AC.

EXISTING IMPERVIOUS AREA = 32 AC. (8.1%)

PROPOSED IMPERVIOUS AREA = 95 AC. (24.1%)

(PROPOSED IMPERVIOUS AREA INCLUDES WAREHOUSE "A" & "B" AND GREENLINE BUSINESS PARK)

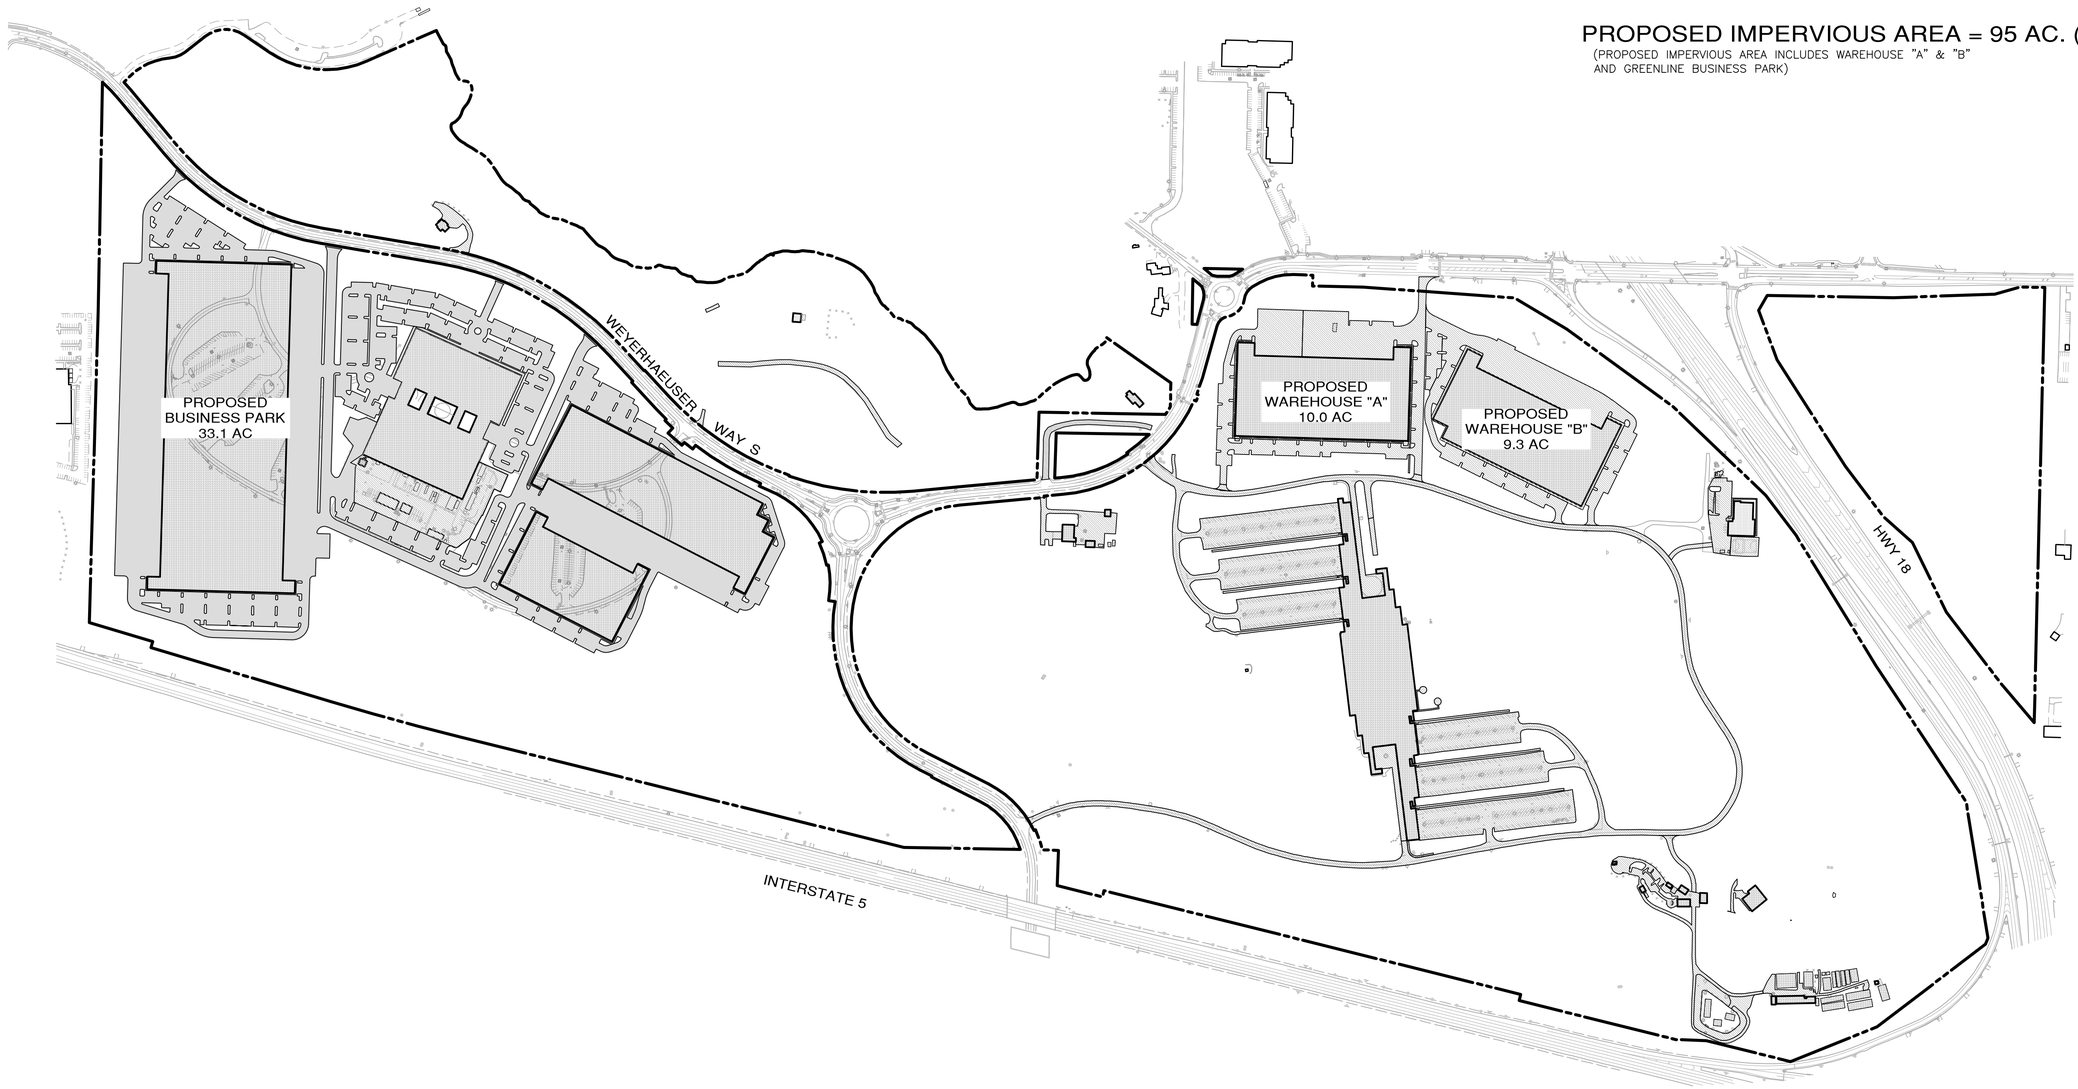

REVISIONS

NO.	DESCRIPTION/DATE	BY

CONSULTING ENGINEERS LLC
33400 8th Ave S, Suite 205
Federal Way, WA 98003
(253) 838-6113
(425) 297-9900
FEDERAL WAY
LYNDEN
www.esmcivil.com
ESM
Civil Engineering
Public Works
Land Surveying
Project Management
Land Planning
Landscape Architecture

FEDERAL WAY CAMPUS, LLC

IMPERVIOUS AREA EXHIBIT

CITY OF FEDERAL WAY WASHINGTON

JOB NO.:	1886-001-016
DWG. NAME:	EN-07
DESIGNED BY:	LGB
DRAWN BY:	JJH
CHECKED BY:	
DATE:	09/20/2017
DATE OF PRINT:	

EN-07

1 OF 1 SHEETS

File: \\esm8\engr\ESM-JOBS\1886\001\016-0016\exhibits\EN-07.dwg
Plotted: 9/19/2017 5:53 PM Plotted By: Jeff Hiva